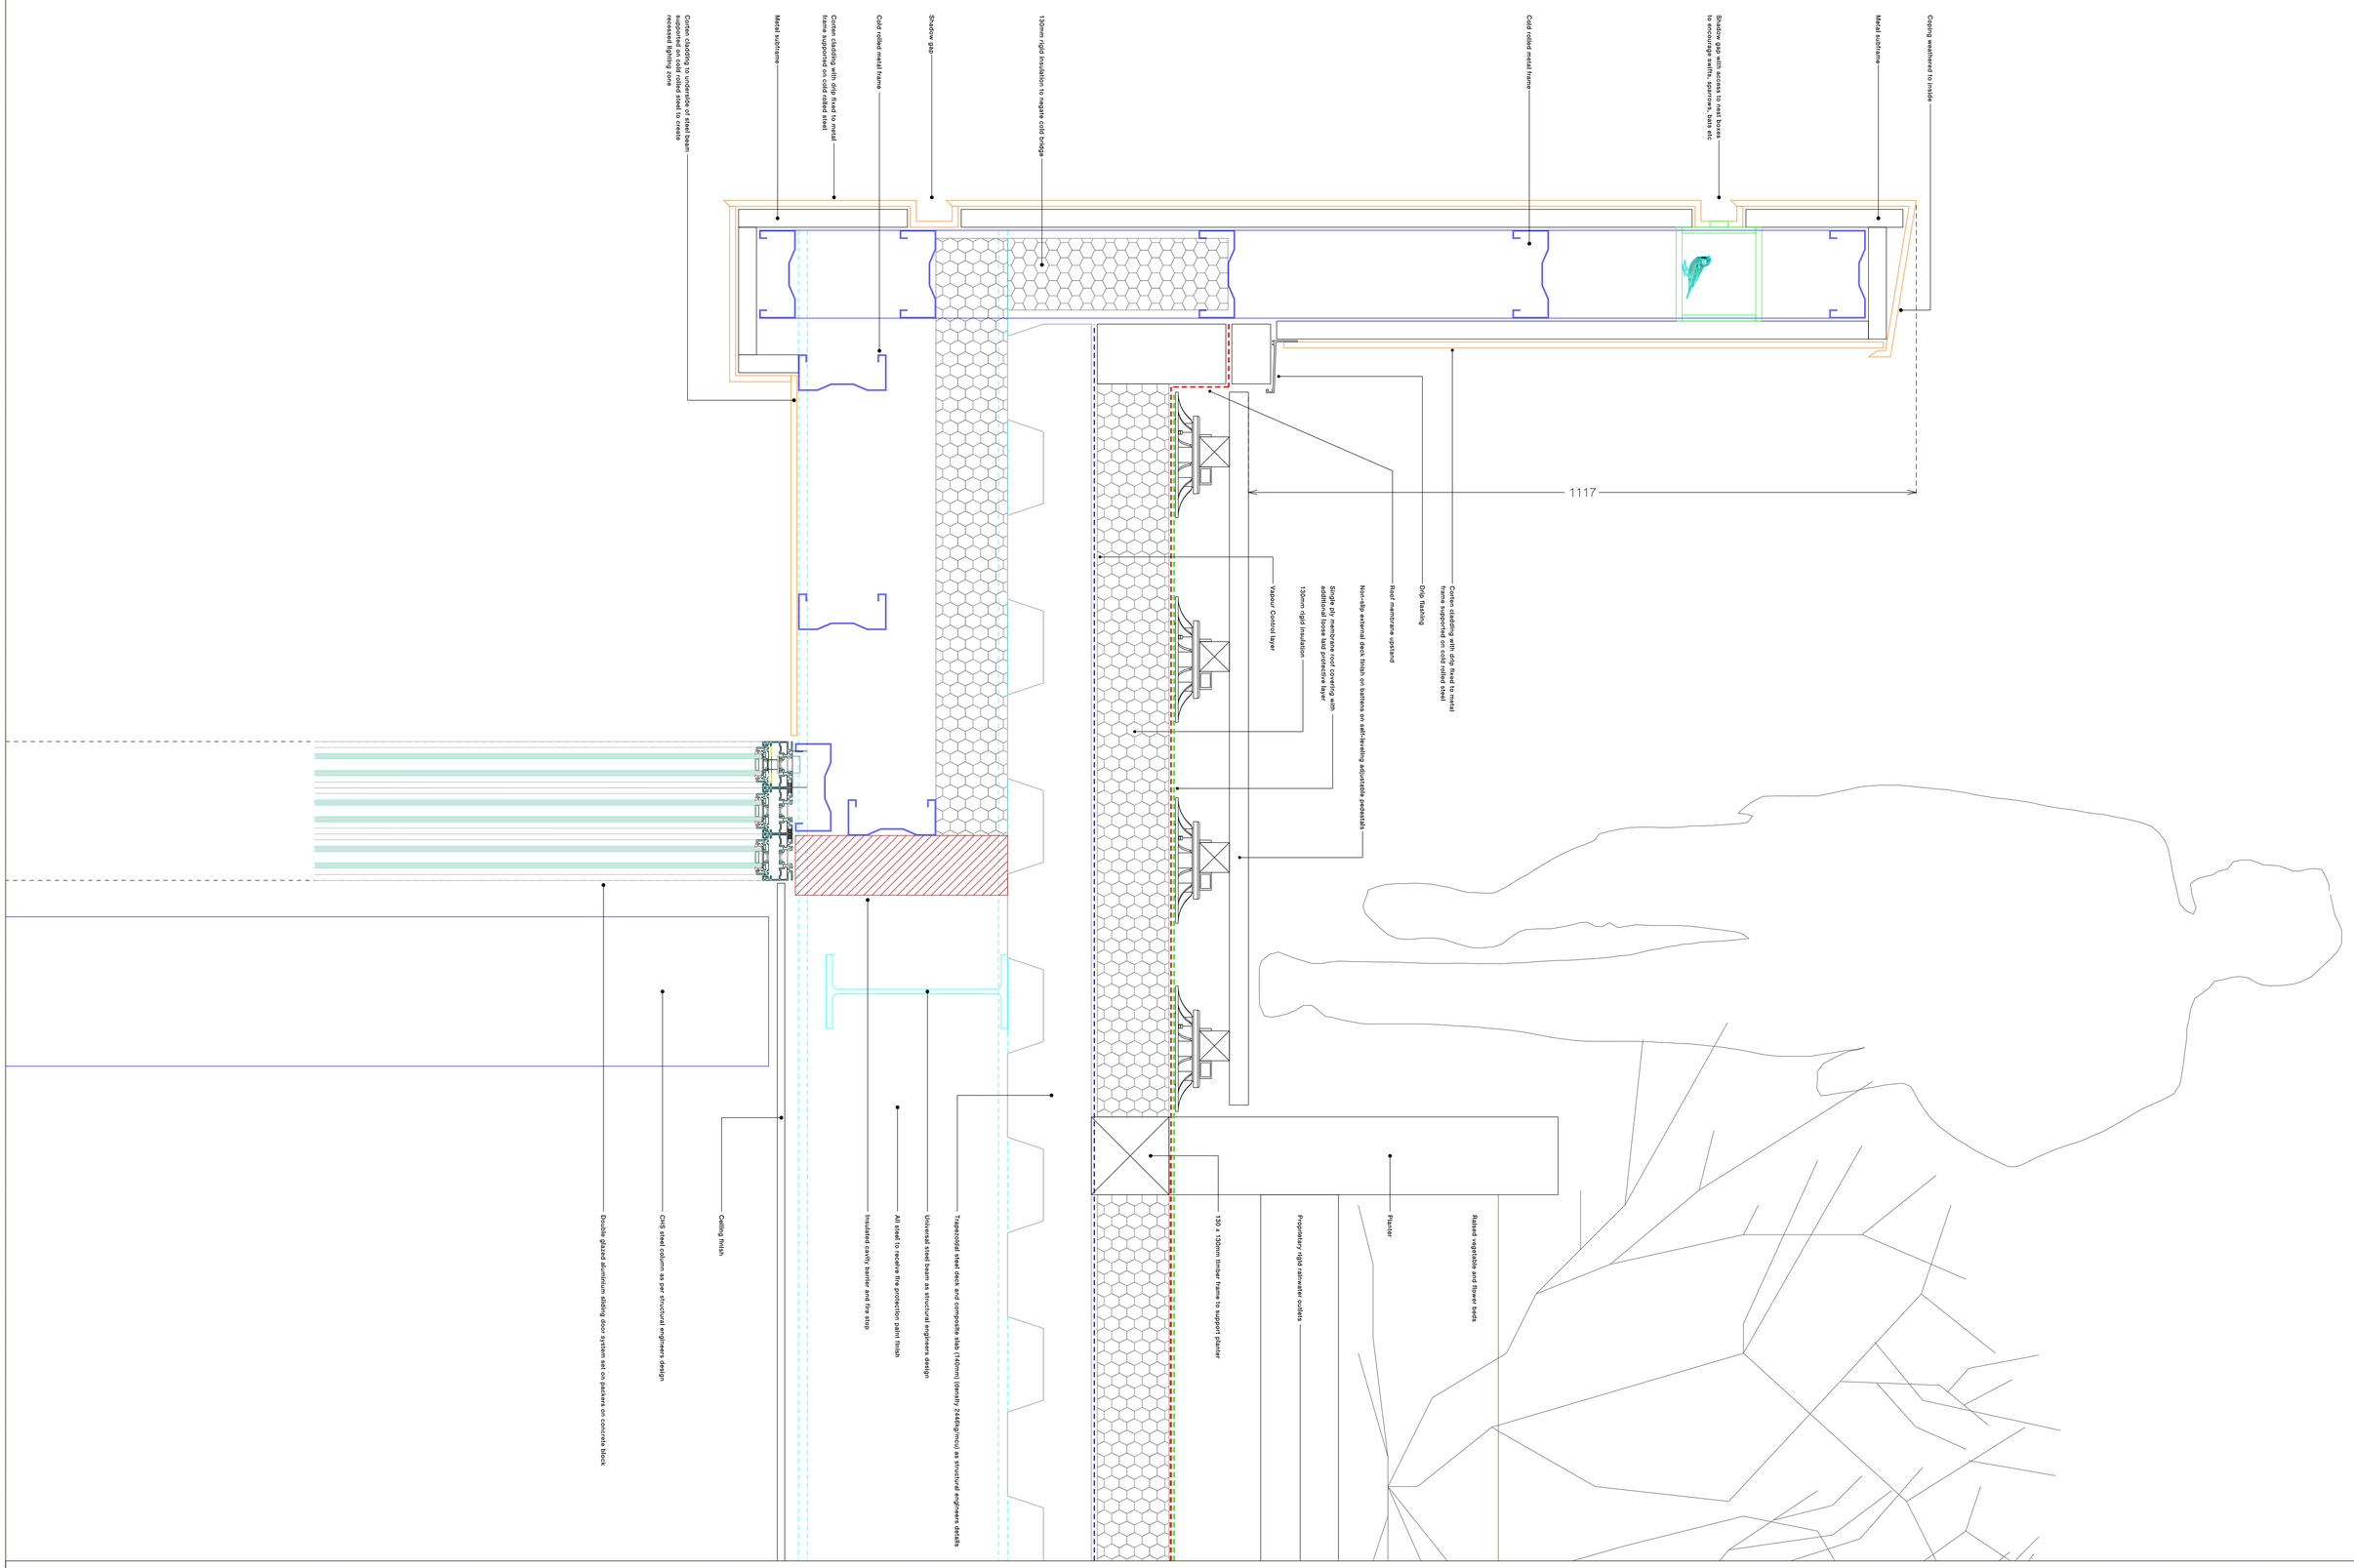

The Seam - Lime Grove, Balsall Heath, Birmingham

May 2021

D-16 Detail at external pararpet

1:5 at A1