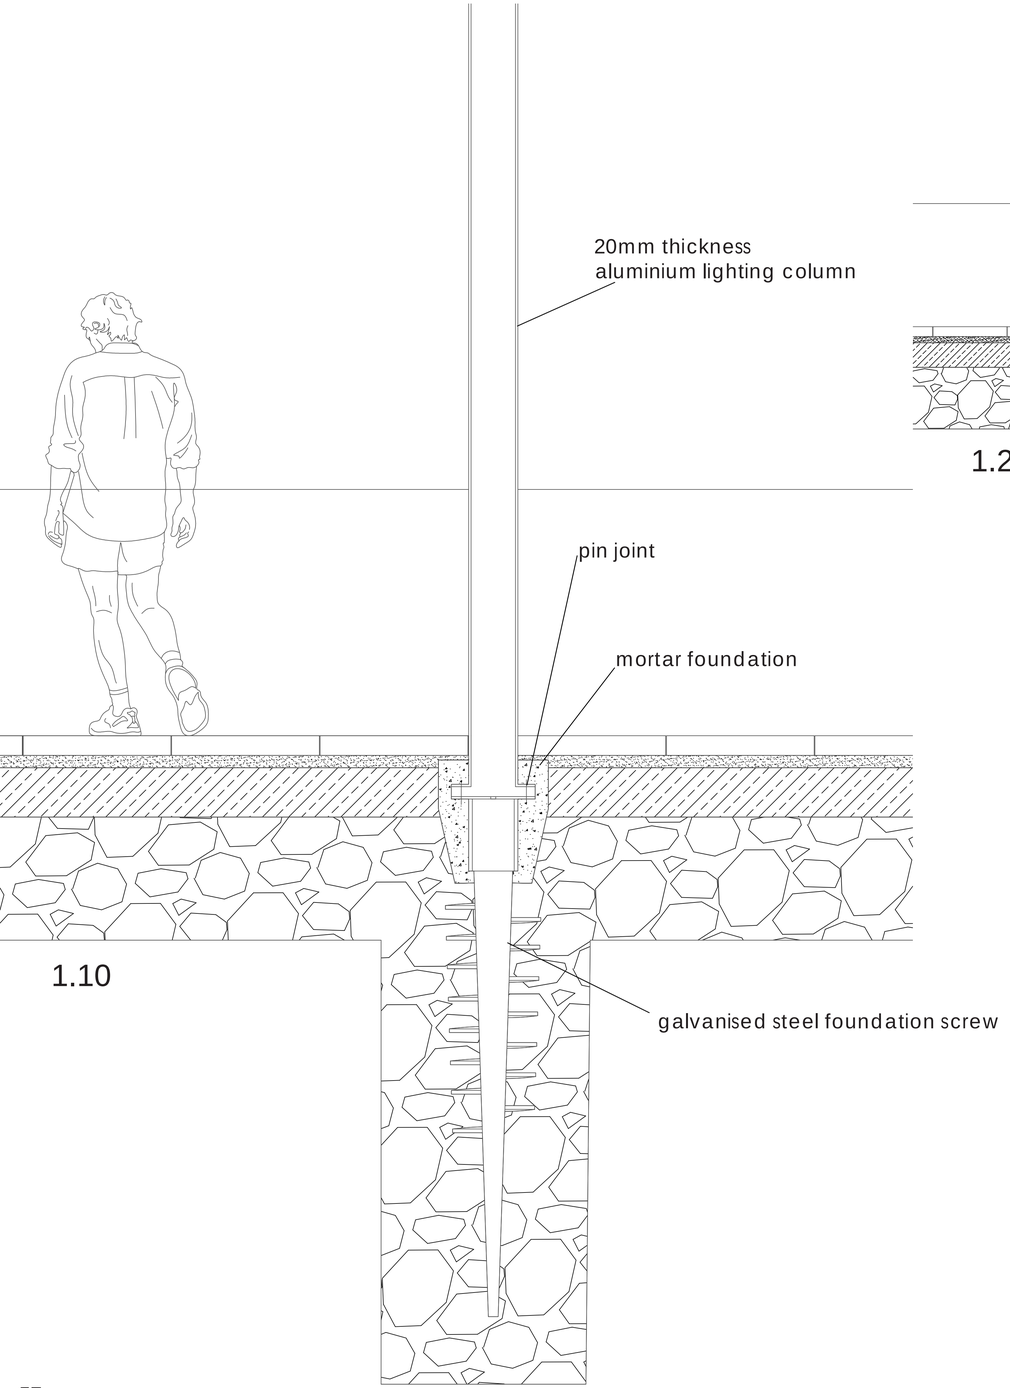
20mm thickness
aluminium lighting column
pin joint
mortar foundation
galvanised steel foundation screw

1.10

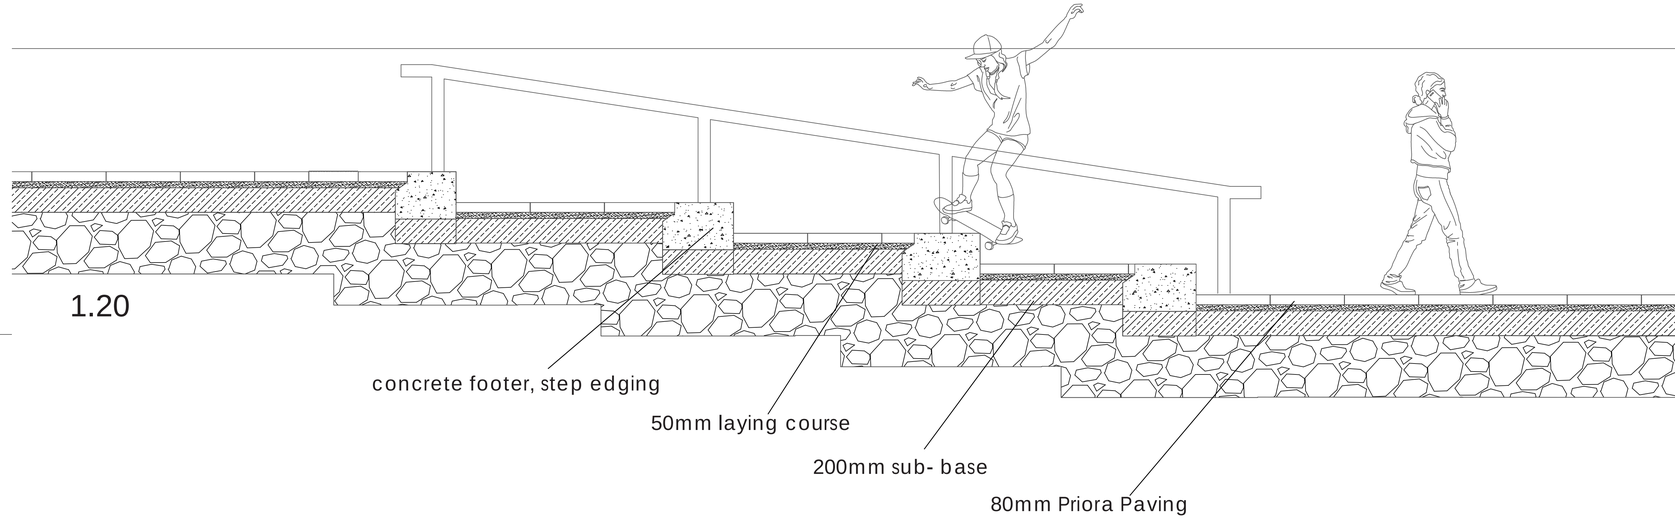
concrete footer, step edging
50mm laying course
200mm sub- base
80mm Priora Paving

1.20